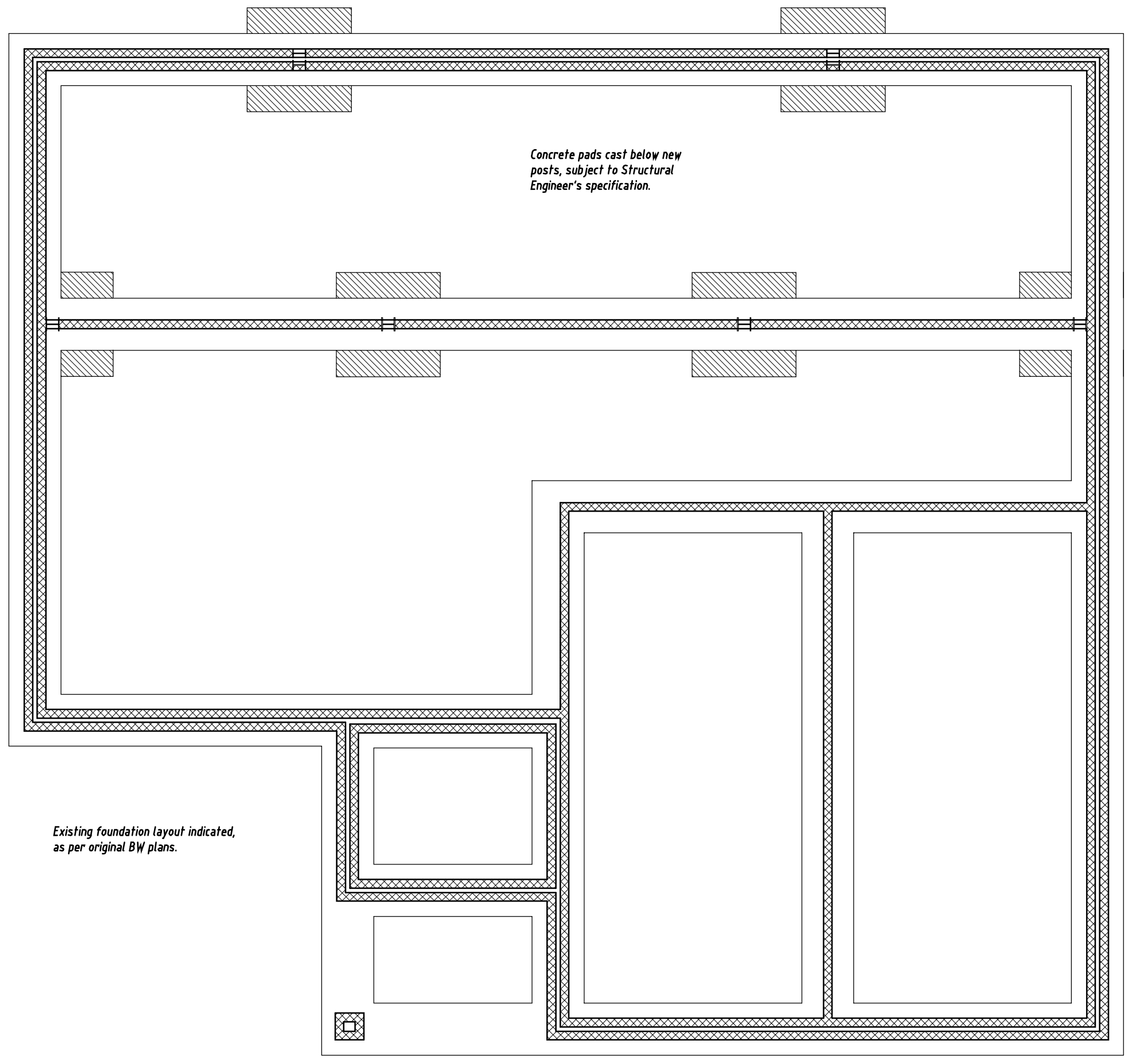

Foundation Plan 1:50

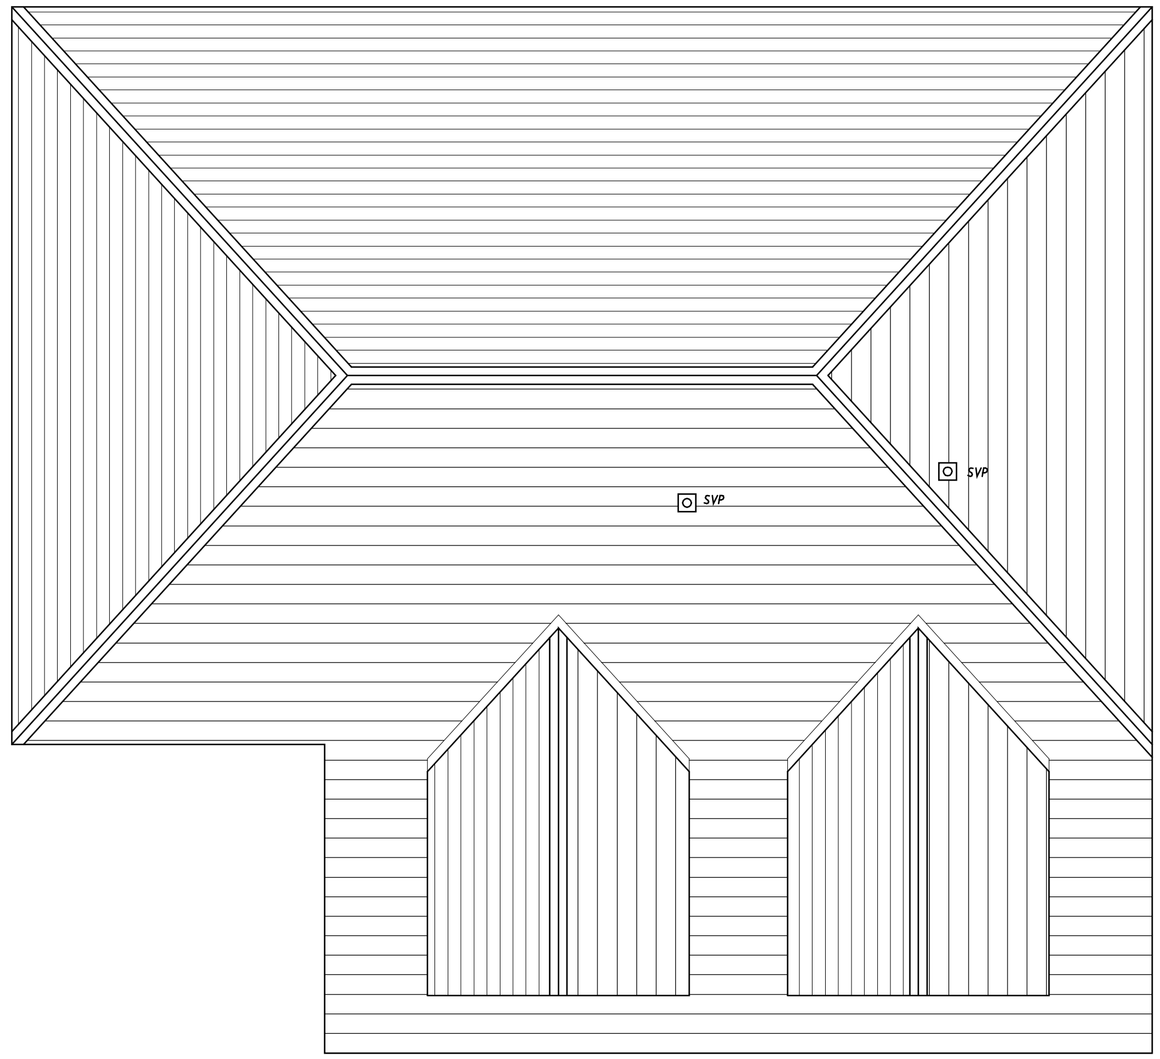

Roof Plan 1:50

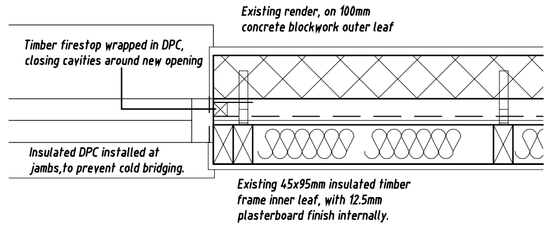

Window Jamb Detail (1:10)

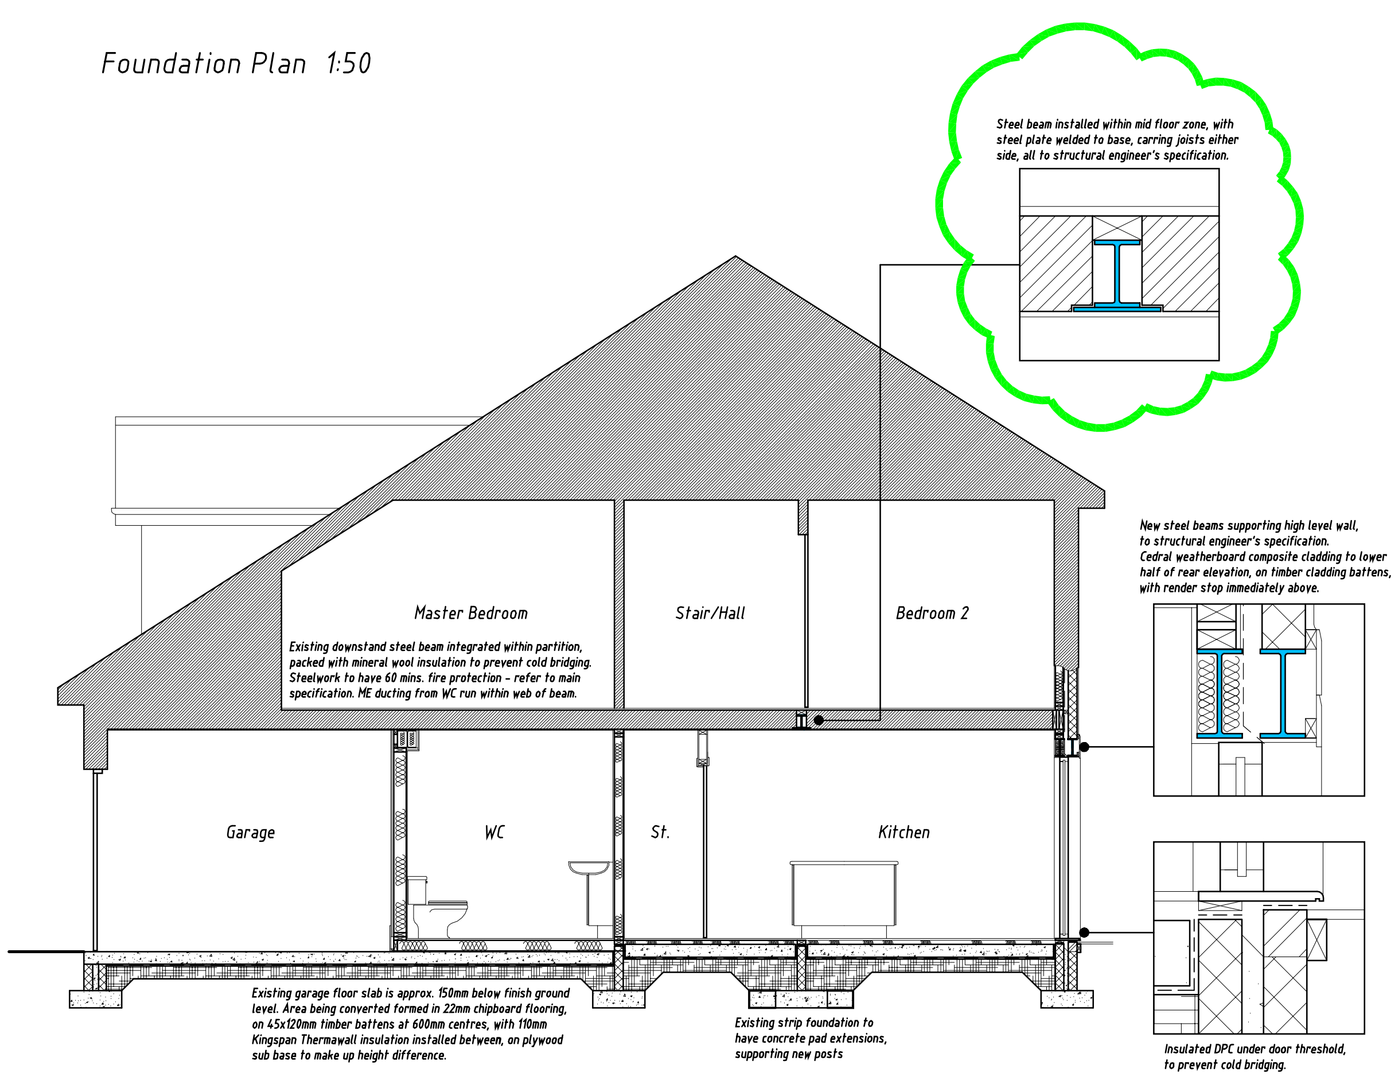

Section A-A 1:50

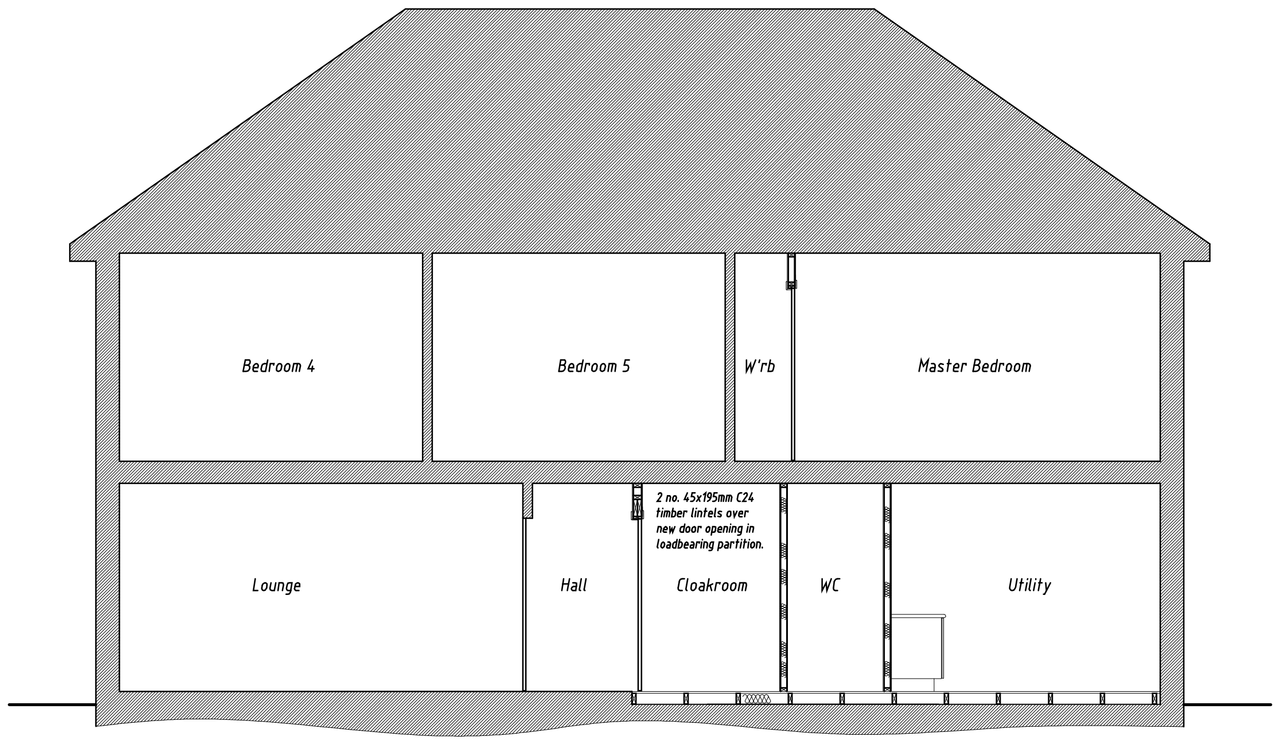

Section B-B 1:50

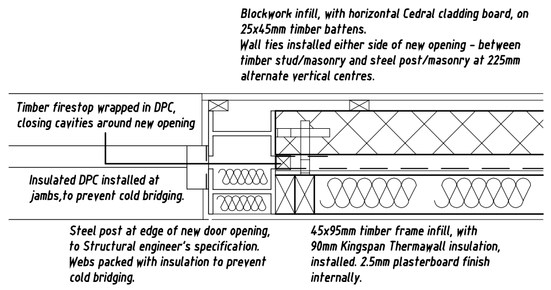

Door Jamb Detail (1:10)

title: Structural Layouts

client: Mr and Mrs A Gallagher

project: Proposed alterations to house
28 Chapmans Brae
Bathgate

scale: as noted @ A1

date: Feb 18

drawing number: 16/030/AW03

HARDIE ASSOCIATES LTD
78 HOPETOUN STREET
BATHGATE
WEST LOTHIAN
EH48 4PD
TEL:- 01506 633979
FAX:- 01506 634656

© COPYRIGHT - HARDIE ASSOCIATES

PDF Created with deskPDF PDF Writer - Trial :: http://www.docudesk.com